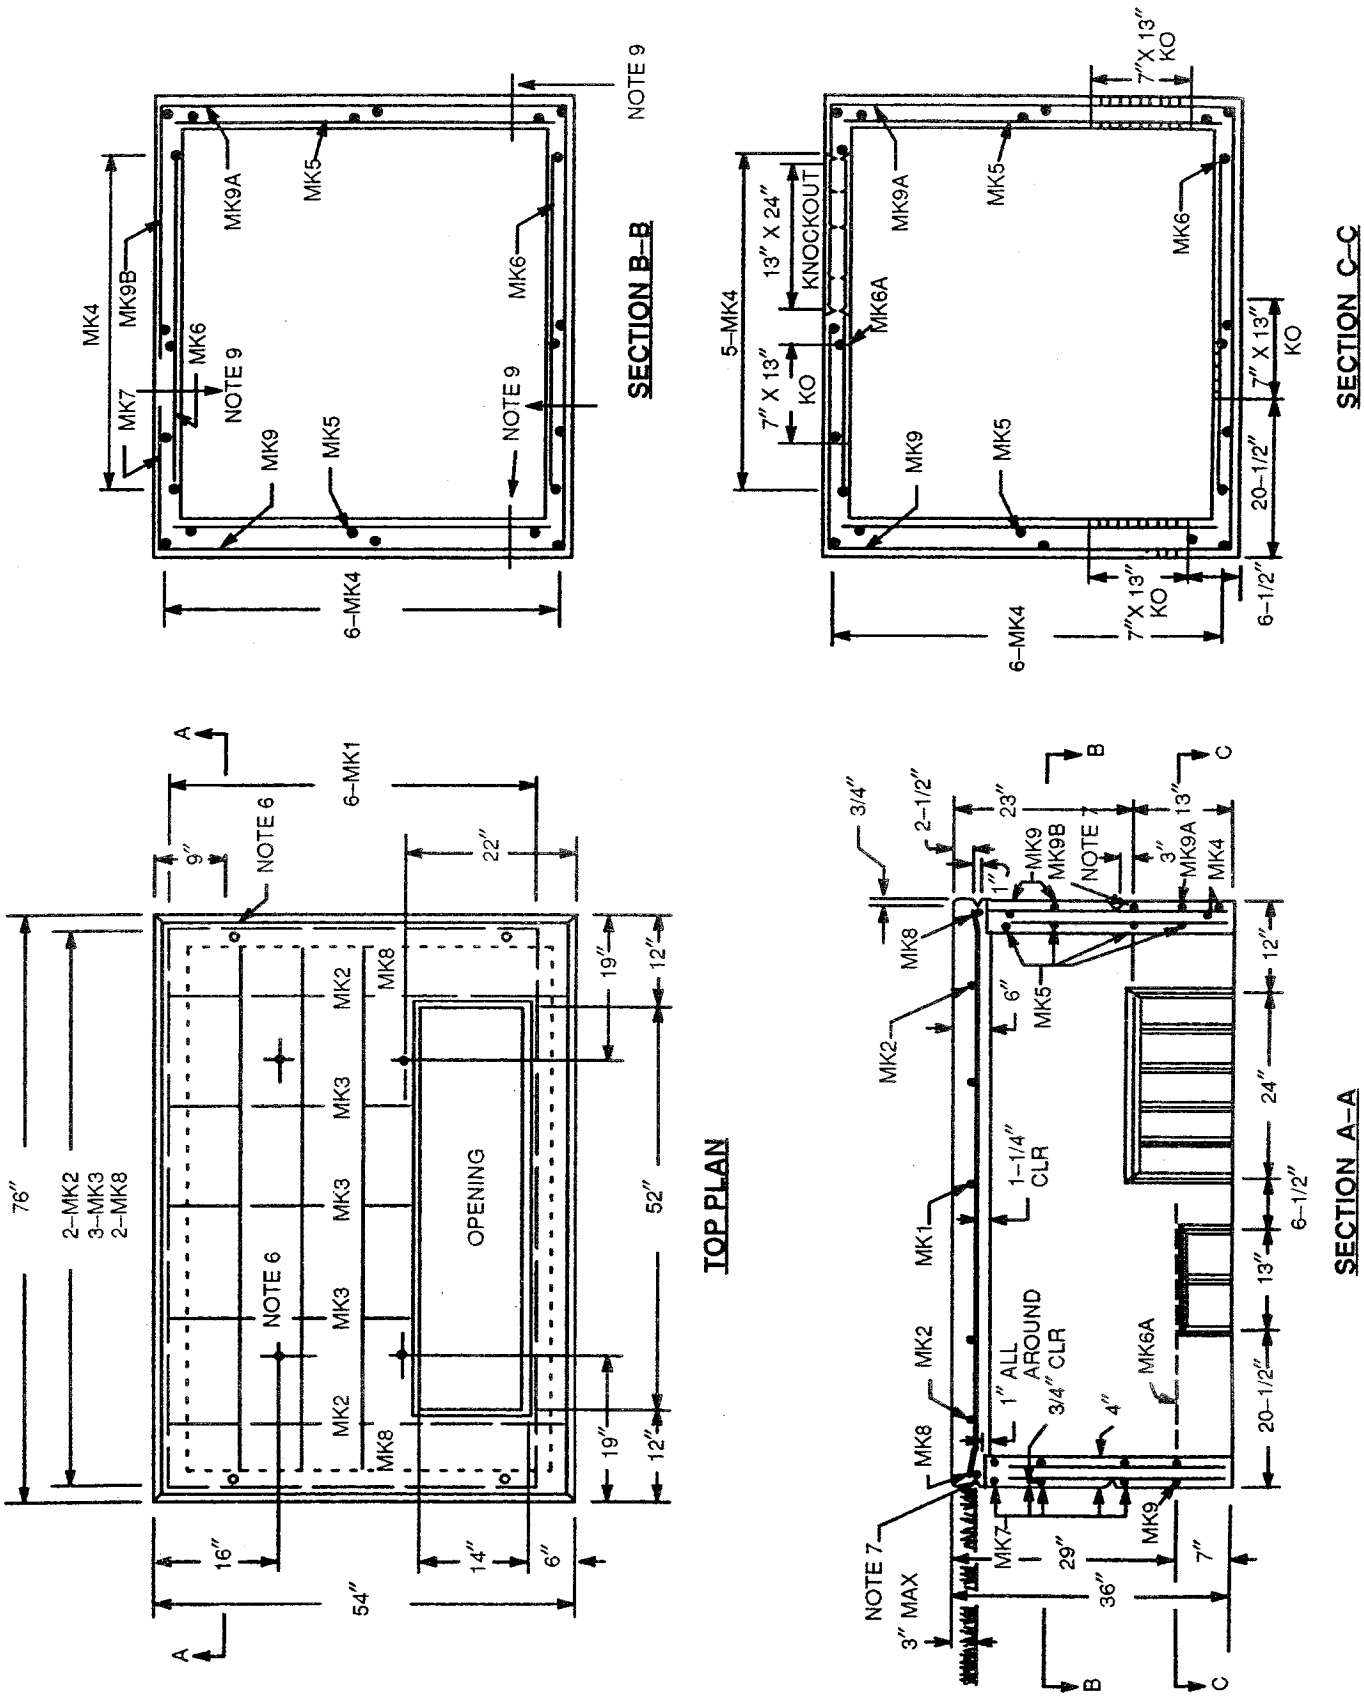

ORIGINAL 12/21/78 APPROVED 8/1/91 F.Stevens	PAD – PRECAST CONCRETE – THREE PHASE TRANSFORMER 75–300 KVA – 76" X 54" X 36"			
	NORTHEAST UTILITIES	MATERIAL SPECIFICATION	SPC P–013	6